

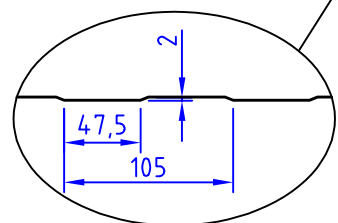
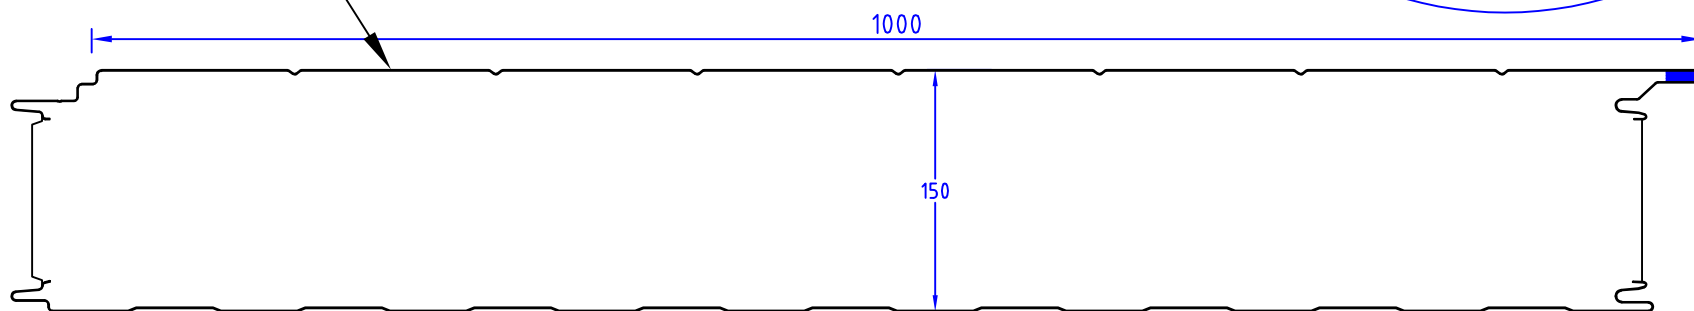


Detail

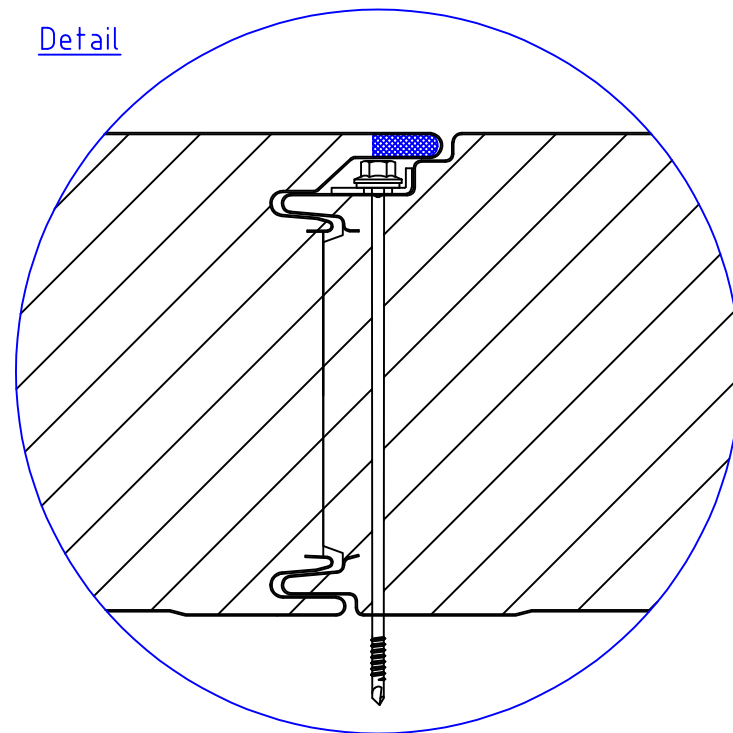

Scale
1: 5

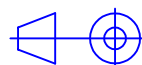

Design: MM

Nr.

Approval: LD

Rev.

Update: 25.01.24

A

Jl SF WALL 1000 x 150

JORISIDE
THE STEEL FUTURE

JORIS IDE nv www.jorisode.be
Hille 174; 8750 Zwevezele; Belgium
Tel: 0032 (0) 51612 871 Fax: 0032 (0) 51612 700