
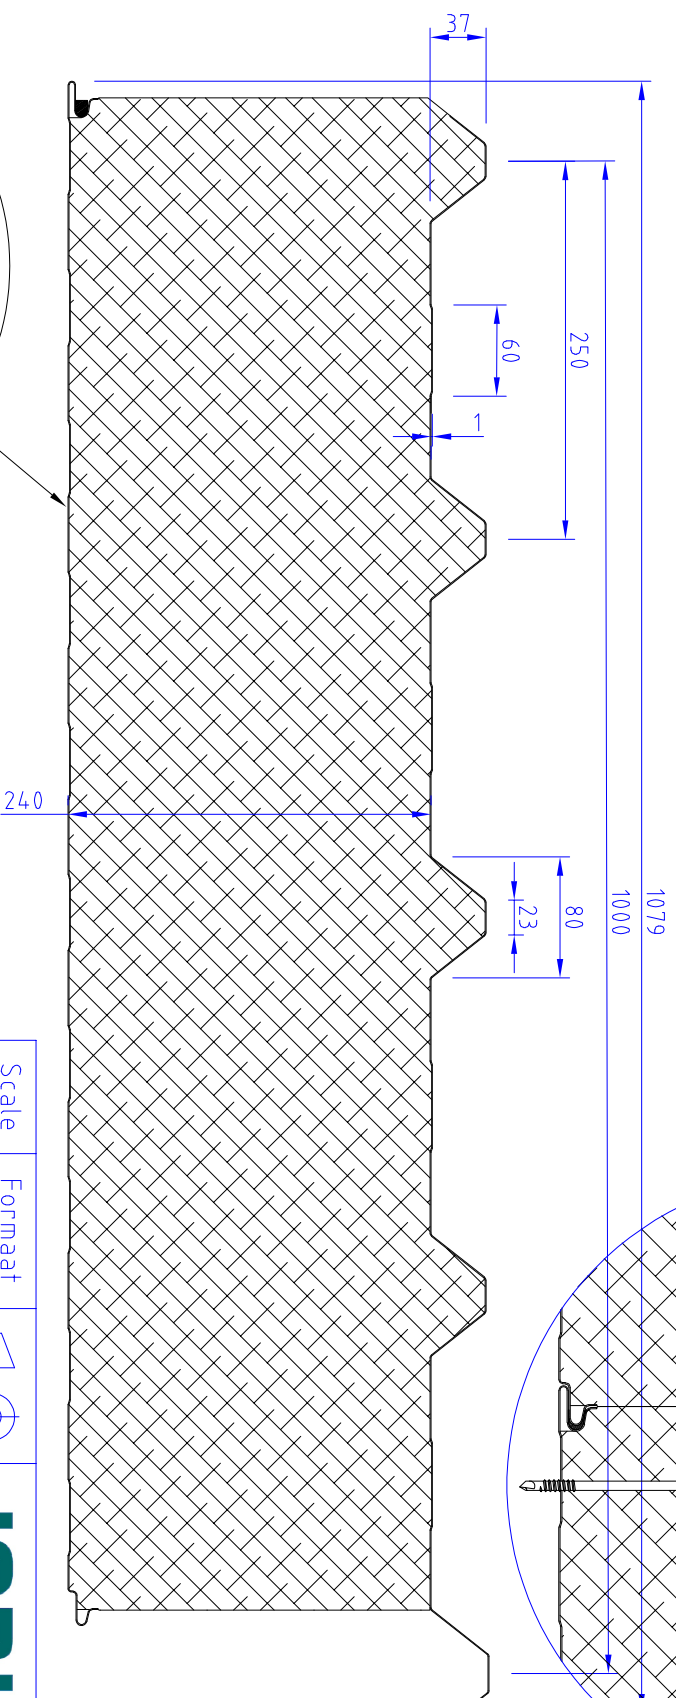


Detail
1/4

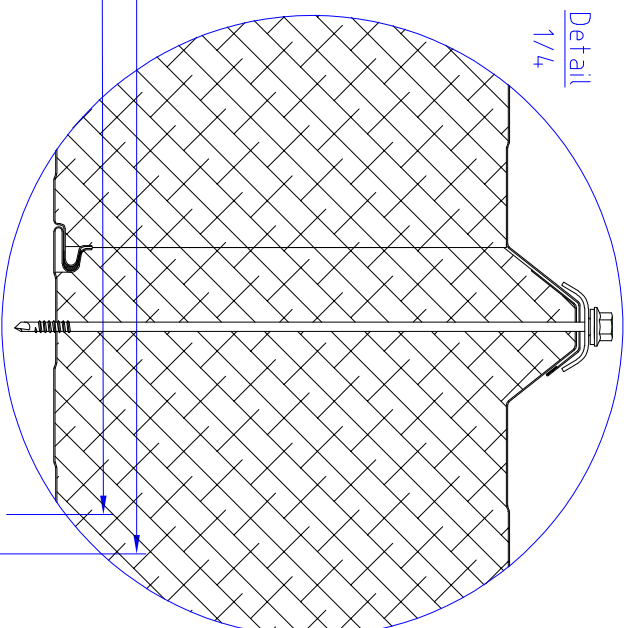

Scale	Formaat	
1:5	A4	

Design : KV	Appr. : LD
-------------	------------

Update : 23/07/2025	Rev.
---------------------	------

JL_VULCASTEEL__ROOF	D
240__37-250	

JORISIDE
THE STEEL FUTURE

JORIS IDE nv
Hille 174
8750 Zwevezele
Belgium
T : 0032 (0) 51 612 871
F : 0032 (0) 51 612 700
www.jorisode.be
info@jorisode.be