


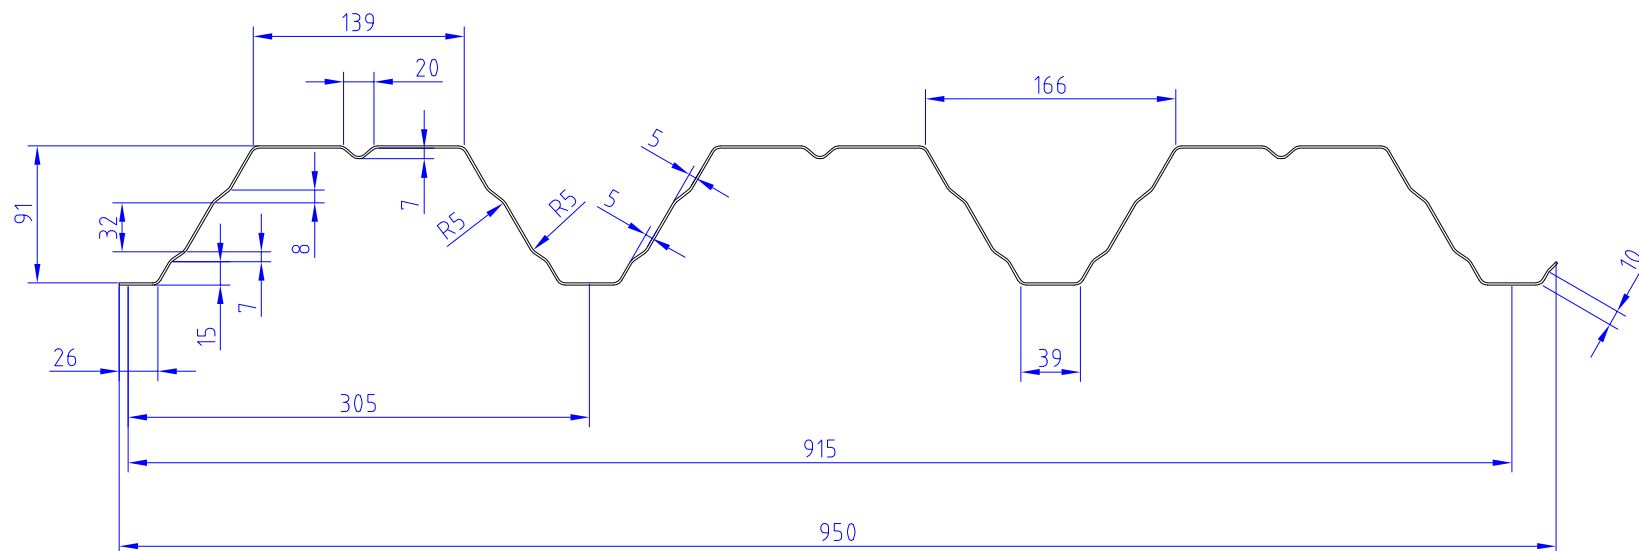

Scale 1:5	Formaat A4		JORISIDE THE STEEL FUTURE	
Design : GB	Appr. : KV			
Update : 18.01.2013	Rev. A	JORIS IDE nv	T : 0032 (0) 51 612 871	
Jl D_89-305-915		Hille 174	F : 0032 (0) 51 612 700	
		8750 Zwevezele	www.jorisode.be	
		Belgium	info@jorisode.be	